TRADITION HOMES


PARKS AT WILSON CREEK

1709 Deer Park Ct | 6011 A

3,652 sq ft - 1 Story - 4 Beds - 4.5 Baths - Hearth Room - Study - Media Room
Unfinished Storage - 2 Car Garage ***Options Added:*** Owner's Bay Window - Owner's Free Standing Tub
Extended Covered Outdoor Living - Fireplace in Great Room - Laundry Room Cabinets & Sink
Bath #3/Bath #4 Shower - Upstairs Unfinished Storage

FIRST FLOOR

SECOND FLOOR

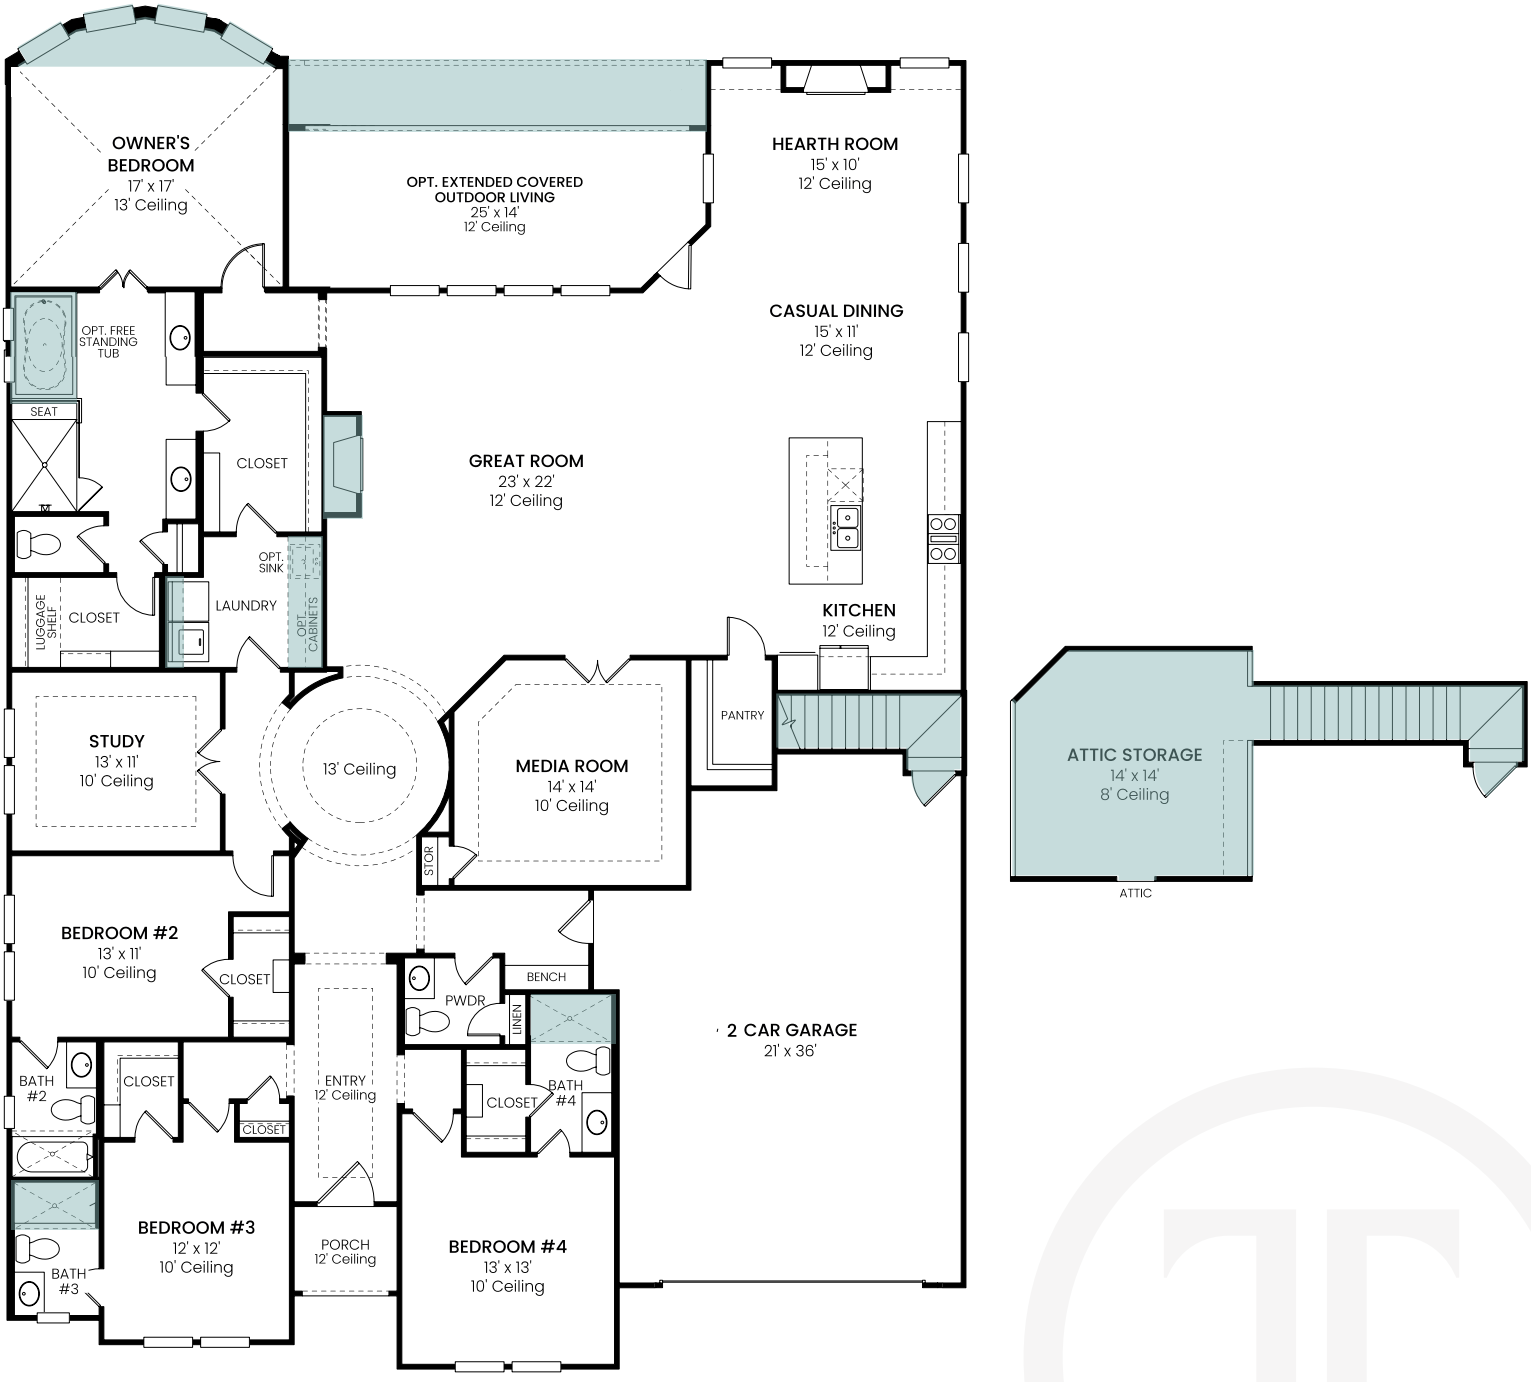

All information is deemed reliable as of publication date but not guaranteed and remains subject to change daily without notice including, but not limited to base price, availability, incentives, floor plans, standard specifications, options, assessments and fees, planned amenities, conceptual artists' renderings and community development plans. Price(s) shown do not reflect lot premiums, upgrades and options. Site maps, elevation renderings and marketing plans are not to scale and all dimensions are approximate. Please see a Community Sales Manager and visit www.traditionhomes.com for details. © 2022, Tradition Homes, LLC. All rights reserved.

The Tradition Continues

TRADITIONHOMES.COM

TRADITION HOMES

PARKS AT WILSON CREEK

DESIGN SELECTIONS – 1709 Deer Park Ct. - Spec

KITCHEN SELECTIONS





CABINETS - KITCHEN

CABINETS - ISLAND







COUNTERTOP & BACKSPLASH

CABINET HARDWARE





FAUCET



SINK


GREAT ROOM FIREPLACE SELECTION



MAIN FLOORING



WOOD FLOORING

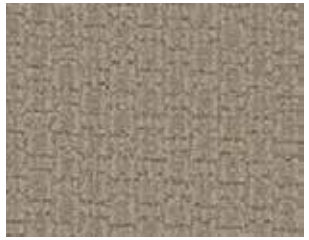

CARPET

DOOR/HARDWARE SELECTIONS

INTERIOR DOORS



2 Panel Square Top Smooth (Carrara)

1 Lite Study Door w/ clear glass

PAINT SELECTIONS



MEDIA ROOM



DOOR HARDWARE



WALLS & TRIM

HEARTH ROOM FIREPLACE SELECTION



Heritage



POWDER BATH





CABINETS

COUNTERTOP



WOOD FLOOR

CABINET HARDWARE



FAUCET



FRAMED MIRROR



All information is deemed reliable as of publication date but not guaranteed and remains subject to change daily without notice including, but not limited to base price, availability, incentives, floor plans, standard specifications, options, assessments and fees, planned amenities, conceptual artists' renderings and community development plans. Price(s) shown do not reflect lot premiums, upgrades and options. Site maps, elevation renderings and marketing plans are not to scale and all dimensions are approximate. Please see a Community Sales Manager and visit www.traditionhomes.com for details. Tradition Homes, LLC. All rights reserved.

TRADITION HOMES

PARKS AT WILSON CREEK



All information is deemed reliable as of publication date but not guaranteed and remains subject to change daily without notice including, but not limited to base price, availability, incentives, floor plans, standard specifications, options, assessments and fees, planned amenities, conceptual artists' renderings and community development plans. Price(s) shown do not reflect lot premiums, upgrades and options. Site maps, elevation renderings and marketing plans are not to scale and all dimensions are approximate. Please see a Community Sales Manager and visit www.traditionhomes.com for details. Tradition Homes, LLC. All rights reserved.