
TRADITION HOMES

MUSTANG LAKES


2821 Little Current Ct | 4551 A

3,893 sq ft - 1.5 Story - 4 Beds - 4 Full Baths - 2 Powder Baths - Study/Flex Room - Media/Flex Room
3 Car Tandem Garage ***Options Added:*** Owner's Box Window - Owner's Vaulted Ceiling - Shower in Bath #2
Laundry Room Cabinets & Sink - Upstairs Bonus Room W/ Bed #5/Bath #5 - Upstairs Powder Bath - Dry Bar

FIRST FLOOR

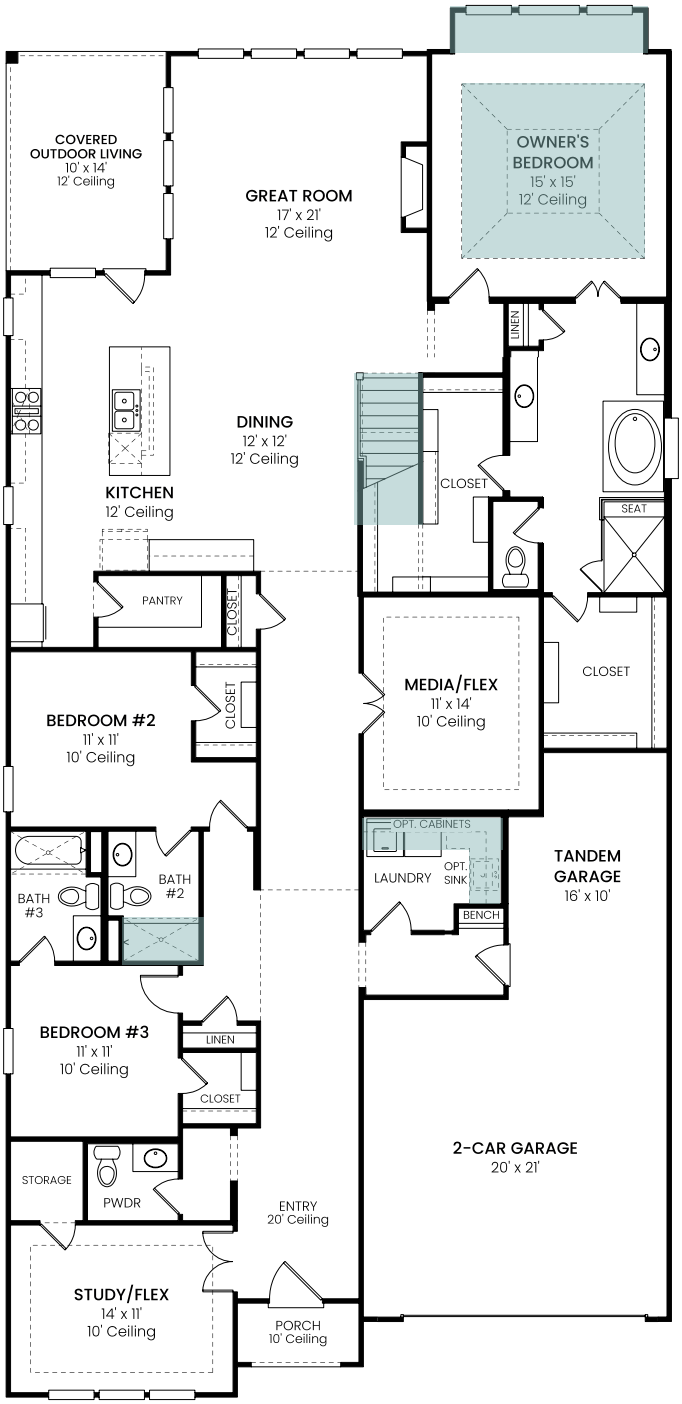

SECOND FLOOR

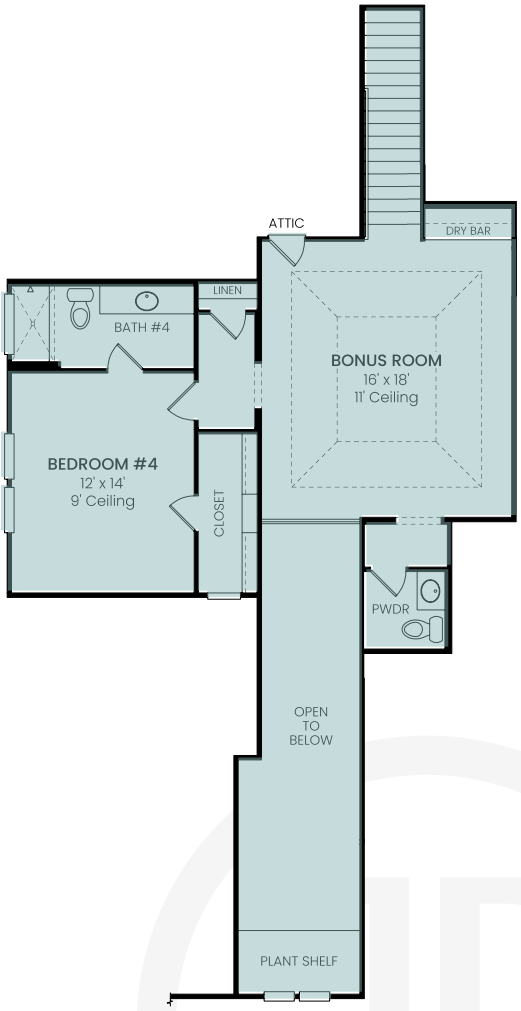

All information is deemed reliable as of publication date but not guaranteed and remains subject to change daily without notice including, but not limited to base price, availability, incentives, floor plans, standard specifications, options, assessments and fees, planned amenities, conceptual artists' renderings and community development plans. Price(s) shown do not reflect lot premiums, upgrades and options. Site maps, elevation renderings and marketing plans are not to scale and all dimensions are approximate. Please see a Community Sales Manager and visit www.traditionhomes.com for details. © 2022, Tradition Homes, LLC. All rights reserved.

The Tradition Continues

TRADITIONHOMES.COM

TRADITION HOMES

MUSTANG LAKES

DESIGN SELECTIONS – 2821 Little Currant Ct. - Spec

KITCHEN / OWNER'S ENTRY SELECTIONS

BACKSPLASH



Statuario Venetian Quartz

COUNTERTOP

FAUCET





Soft White 443072

SINK

CABINET HARDWARE



CABINETS- ISLAND



Essex

CABINETS- KITCHEN








MAIN FLOORING

WOOD FLOORING



Honeysuckle Oak

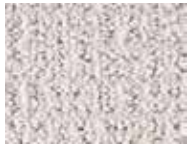

CARPET

STAIR /DOOR/HARDWARE SELECTIONS


INTERIOR DOORS



DOOR HARDWARE



STAIR BALUSTER

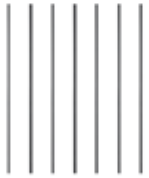

11D





TREADS AND RISERS

PAINT SELECTIONS

NEWEL POST





SW 7551 Greek Villa



SW 6202 Cast Iron

MEDIA ROOM



SW 7551 Greek Villa

WALLS

TRIM

GREAT ROOM FIREPLACE SELECTION

FIREPLACE TILE TO CEILING



Essex





All information is deemed reliable as of publication date but not guaranteed and remains subject to change daily without notice including, but not limited to base price, availability, incentives, floor plans, standard specifications, options, assessments and fees, planned amenities, conceptual artists' renderings and community development plans. Price(s) shown do not reflect lot premiums, upgrades and options. Site maps, elevation renderings and marketing plans are not to scale and all dimensions are approximate. Please see a Community Sales Manager and visit www.traditionhomes.com for details. Tradition Homes, LLC. All rights reserved.

TRADITION HOMES

MUSTANG LAKES



All information is deemed reliable as of publication date but not guaranteed and remains subject to change daily without notice including, but not limited to base price, availability, incentives, floor plans, standard specifications, options, assessments and fees, planned amenities, conceptual artists' renderings and community development plans. Price(s) shown do not reflect lot premiums, upgrades and options. Site maps, elevation renderings and marketing plans are not to scale and all dimensions are approximate. Please see a Community Sales Manager and visit www.traditionhomes.com for details. Tradition Homes, LLC. All rights reserved.