
TRADITION HOMES

STARVIEW

291 Twilight Dr | 5091 C

2,962 sq ft - 1 Story - 4 Beds - 4.5 Baths - Media/Flex Room - 3 Car Tandem Garage

Options Added: Owner's Window Seat - Sliding Glass Door - Extended Covered Outdoor Living Beams in Great Room - Laundry Room Cabinets & Sink - Bath #2 Shower

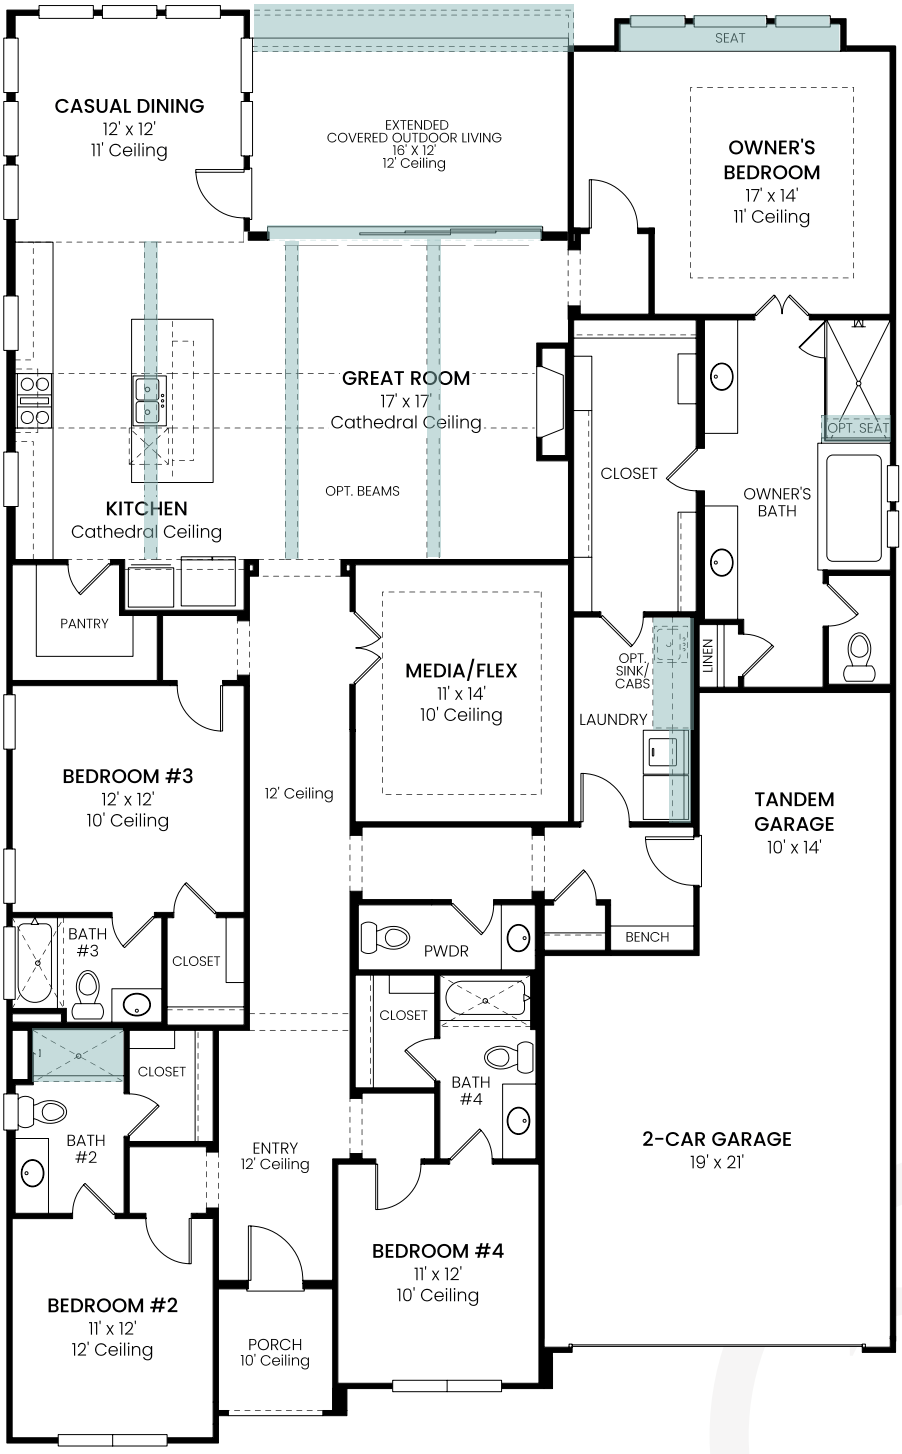

All information is deemed reliable as of publication date but not guaranteed and remains subject to change daily without notice including, but not limited to base price, availability, incentives, floor plans, standard specifications, options, assessments and fees, planned amenities, conceptual artists' renderings and community development plans. Price(s) shown do not reflect lot premiums, upgrades and options. Site maps, elevation renderings and marketing plans are not to scale and all dimensions are approximate. Please see a Community Sales Manager and visit www.traditionhomes.com for details. © 2022, Tradition Homes, LLC. All rights reserved.

The Tradition Continues

TRADITIONHOMES.COM

TRADITION HOMES

STARVIEW

DESIGN SELECTIONS – 291 Twilight Dr. - Spec

KITCHEN SELECTIONS






Flint

CABINET HARDWARE



COUNTERTOP

Statuario Venetian Quartz



WOOD FLOORING

CABINETS- ISLAND









BACKSPLASH



FAUCET



SINK

GREAT ROOM FIREPLACE SELECTION


Flint



STONE TO CEILING



POWDER BATH DOWN

CABINETS


Flint



CABINET HARDWARE



COUNTERTOP

Statuario Venetian Quartz

FRAMED MIRROR







WOOD FLOORING

FAUCET

DOOR/HARDWARE SELECTIONS

INTERIOR DOORS

1 Lite Study Door w/ clear glass


5 or 6 Panel Smooth (Rockport/Riverside)

BEAMS


Antique Brown 116/216



DOOR HARDWARE

PAINT SELECTIONS



WALLS & TRIM

MEDIA ROOM



MAIN FLOORING

WOOD FLOORING





CARPET



MEDIA CARPET

All information is deemed reliable as of publication date but not guaranteed and remains subject to change daily without notice including, but not limited to base price, availability, incentives, floor plans, standard specifications, options, assessments and fees, planned amenities, conceptual artists' renderings and community development plans. Price(s) shown do not reflect lot premiums, upgrades and options. Site maps, elevation renderings and marketing plans are not to scale and all dimensions are approximate. Please see a Community Sales Manager and visit www.traditionhomes.com for details. Tradition Homes, LLC. All rights reserved.

TRADITION HOMES

STARVIEW



All information is deemed reliable as of publication date but not guaranteed and remains subject to change daily without notice including, but not limited to base price, availability, incentives, floor plans, standard specifications, options, assessments and fees, planned amenities, conceptual artists' renderings and community development plans. Price(s) shown do not reflect lot premiums, upgrades and options. Site maps, elevation renderings and marketing plans are not to scale and all dimensions are approximate. Please see a Community Sales Manager and visit www.traditionhomes.com for details. Tradition Homes, LLC. All rights reserved.