TRADITION HOMES


MUSTANG LAKES

3409 Sly Fox St | 4532 A


3,863 sq ft - 1.5 Story - 4 Beds - 4.5 Baths - Hearth Room - Study/Flex - Bonus Room - 3 Car Tandem Garage

Options Added: Owner's Box Window - Owner's Vaulted Ceiling - Owner's Free Standing Tub Sliding Glass Door - Shower in Bath #3/Bath #4 - Laundry Room Cabinets & Sink Upstairs Bonus Room W/ Dry Bar - Upstairs Bed #4/Bath #4

FIRST FLOOR

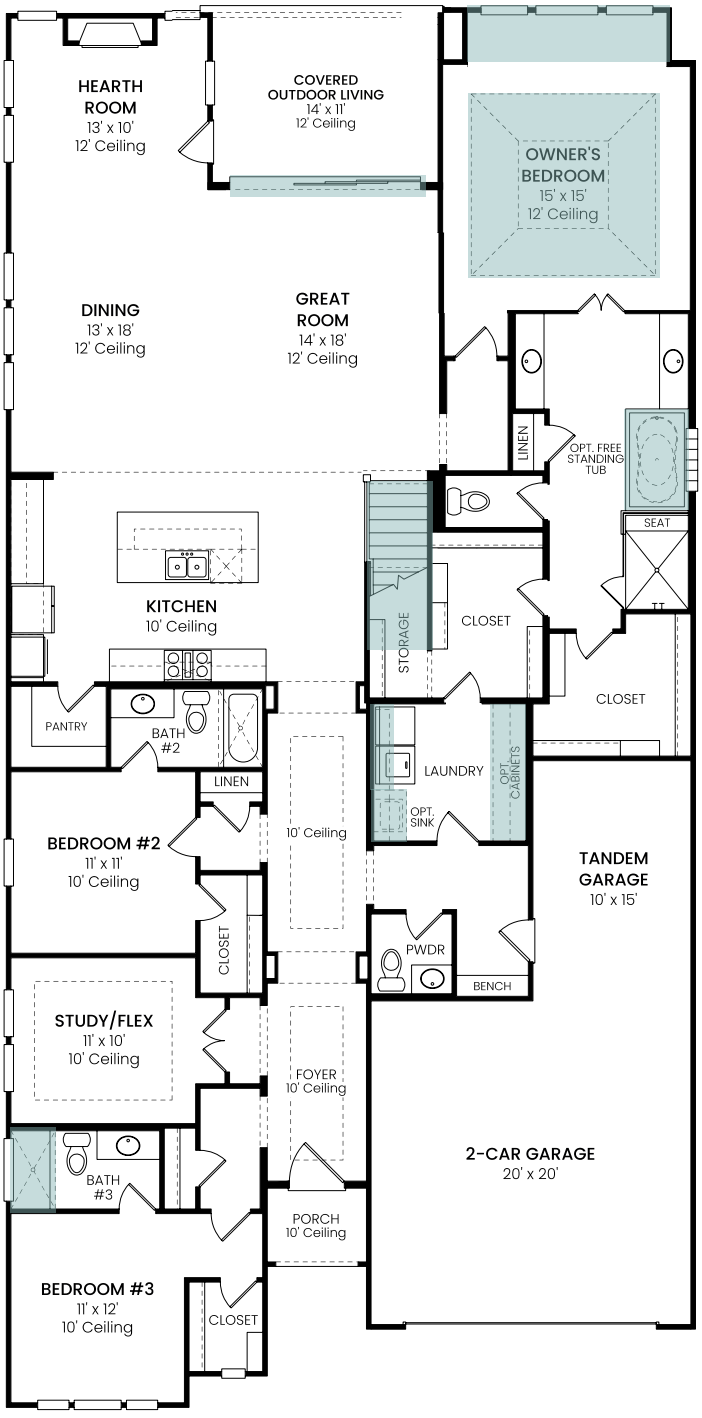

SECOND FLOOR

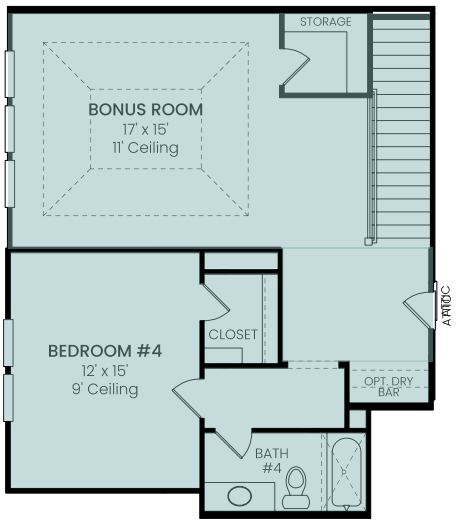

All information is deemed reliable as of publication date but not guaranteed and remains subject to change daily without notice including, but not limited to base price, availability, incentives, floor plans, standard specifications, options, assessments and fees, planned amenities, conceptual artists' renderings and community development plans. Price(s) shown do not reflect lot premiums, upgrades and options. Site maps, elevation renderings and marketing plans are not to scale and all dimensions are approximate. Please see a Community Sales Manager and visit www.traditionhomes.com for details. © 2022, Tradition Homes, LLC. All rights reserved.

The Tradition Continues

TRADITIONHOMES.COM

TRADITION HOMES

MUSTANG LAKES

DESIGN SELECTIONS – 3409 SLY FOX ST

KITCHEN SELECTIONS



HEARTH ROOM FIREPLACE SELECTION

NATURAL STONE – TO CEILING



STAINED WOOD MANTEL



STAIR /DOOR/HARDWARE SELECTIONS


INTERIOR DOORS



DOOR HARDWARE



STAIR BALUSTER

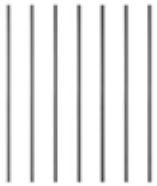

TREADS AND RISERS



NEWEL POST



PAINT SELECTIONS

WALLS

TRIM

MUD BENCH



MAIN FLOORING

WOOD FLOORING



CARPET



All information is deemed reliable as of publication date but not guaranteed and remains subject to change daily without notice including, but not limited to base price, availability, incentives, floor plans, standard specifications, options, assessments and fees, planned amenities, conceptual artists' renderings and community development plans. Price(s) shown do not reflect lot premiums, upgrades and options. Site maps, elevation renderings and marketing plans are not to scale and all dimensions are approximate. Please see a Community Sales Manager and visit www.traditionhomes.com for details. Tradition Homes, LLC. All rights reserved.

TRADITION HOMES

MUSTANG LAKES



All information is deemed reliable as of publication date but not guaranteed and remains subject to change daily without notice including, but not limited to base price, availability, incentives, floor plans, standard specifications, options, assessments and fees, planned amenities, conceptual artists' renderings and community development plans. Price(s) shown do not reflect lot premiums, upgrades and options. Site maps, elevation renderings and marketing plans are not to scale and all dimensions are approximate. Please see a Community Sales Manager and visit www.traditionhomes.com for details. Tradition Homes, LLC. All rights reserved.