
TRADITION HOMES

FURST RANCH

1824 High Plans Trail | 7012 D

3,847 sq ft - 1 Story - 4 Beds - 4.5 Baths - Flex/Study - Game Room/Media Room - 3 Car Split Garage

Options Added: Double Entry Doors - Owner's Box Window - Alternate Owner's Bath - Sliding Glass Door Extended Covered Outdoor Living - Bath #3/#4 Shower - Laundry Cabinets & Sink

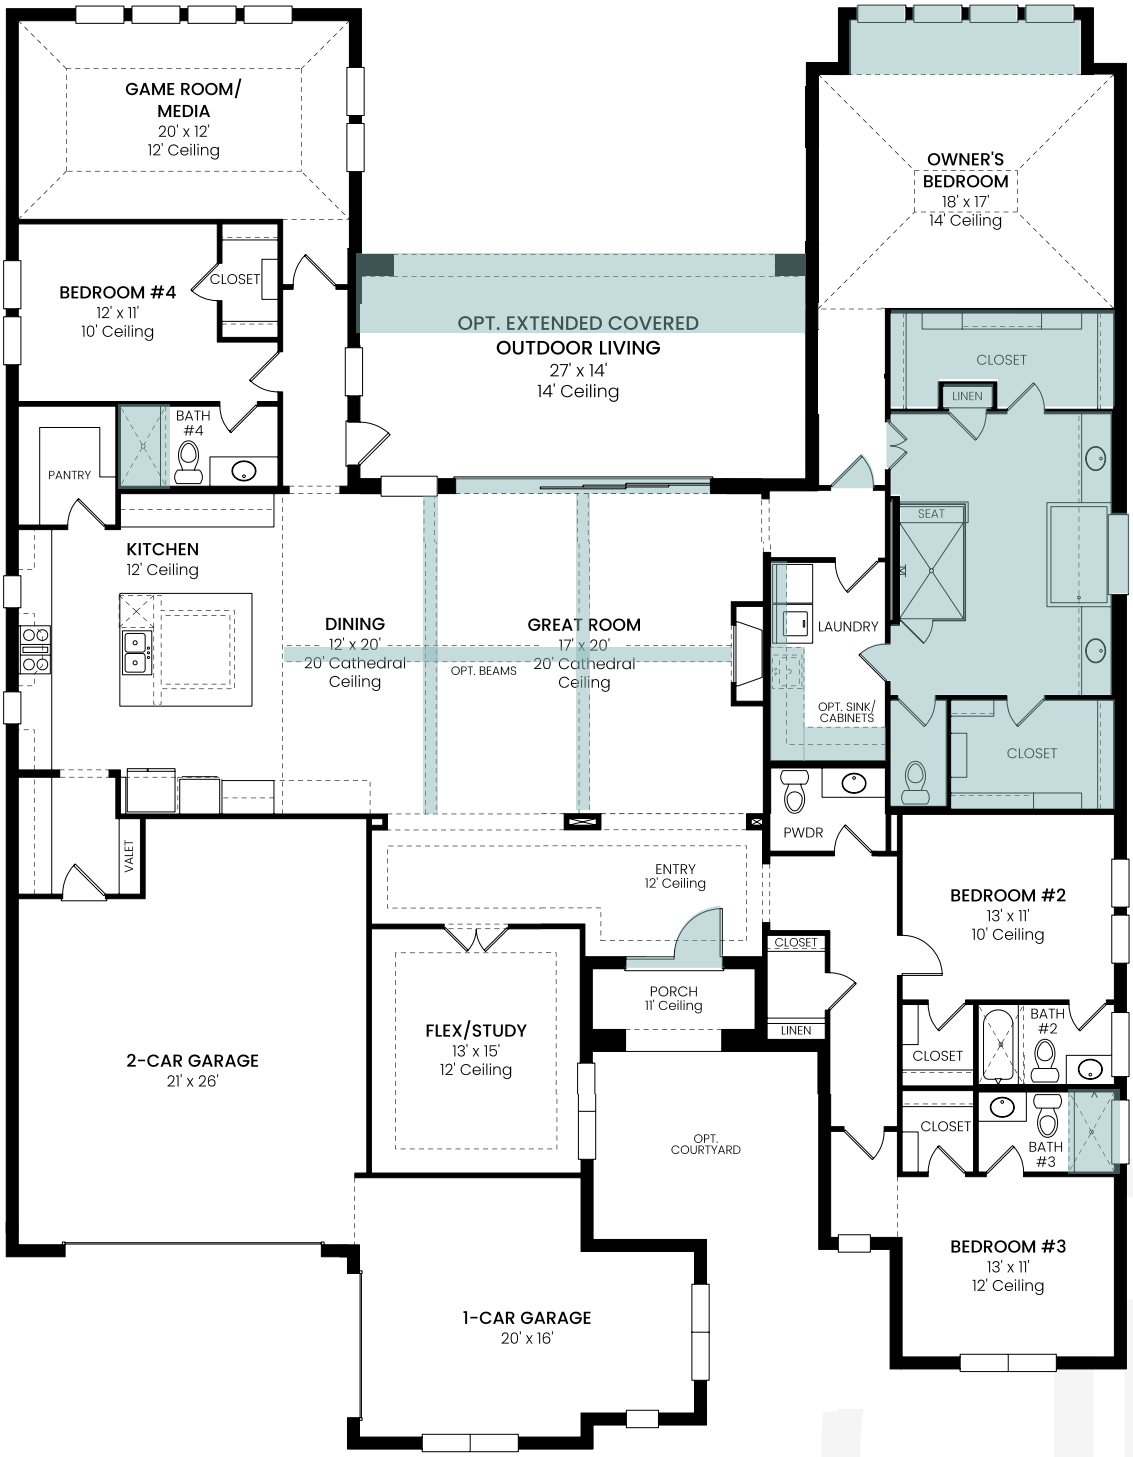

All information is deemed reliable as of publication date but not guaranteed and remains subject to change daily without notice including, but not limited to base price, availability, incentives, floor plans, standard specifications, options, assessments and fees, planned amenities, conceptual artists' renderings and community development plans. Price(s) shown do not reflect lot premiums, upgrades and options. Site maps, elevation renderings and marketing plans are not to scale and all dimensions are approximate. Please see a Community Sales Manager and visit www.traditionhomes.com for details. © 2022, Tradition Homes, LLC. All rights reserved.

The Tradition Continues

TRADITIONHOMES.COM

TRADITION HOMES

FURST RANCH

DESIGN SELECTIONS – 1824 HIGH PLAINS TRAIL

TRADITION HOMES

KITCHEN SELECTIONS

LOWER CABINETS

UPPERS & ISLAND



COUNTERTOPS & SLAB BACKSPLASH



OWNER'S ENTRY/ MUD BENCH



FAUCET



KITCHEN BACKSPLASH



SINK



FIREPLACE SELECTIONS



TILE TO CEILING

MANTEL



POWDER BATH SELECTIONS

CABINETS



COUNTER TOPS



FAUCET







FRAMED MIRROR

FLOORING

DOOR/HARDWARE SELECTIONS



DOOR HARDWARE



PAINT SELECTIONS

WALLS / CEILINGS TRIM

BEAMS



MAIN FLOORING

WOOD FLOORING



MAIN CARPET



All information is deemed reliable as of publication date but not guaranteed and remains subject to change daily without notice including, but not limited to base price, availability, incentives, floor plans, standard specifications, options, assessments and fees, planned amenities, conceptual artists' renderings and community development plans. Price(s) shown do not reflect lot premiums, upgrades and options. Site maps, elevation renderings and marketing plans are not to scale and all dimensions are approximate. Please see a Community Sales Manager and visit www.traditionhomes.com for details. Tradition Homes, LLC. All rights reserved.

TRADITION HOMES

FURST RANCH



All information is deemed reliable as of publication date but not guaranteed and remains subject to change daily without notice including, but not limited to base price, availability, incentives, floor plans, standard specifications, options, assessments and fees, planned amenities, conceptual artists' renderings and community development plans. Price(s) shown do not reflect lot premiums, upgrades and options. Site maps, elevation renderings and marketing plans are not to scale and all dimensions are approximate. Please see a Community Sales Manager and visit www.traditionhomes.com for details. Tradition Homes, LLC. All rights reserved.